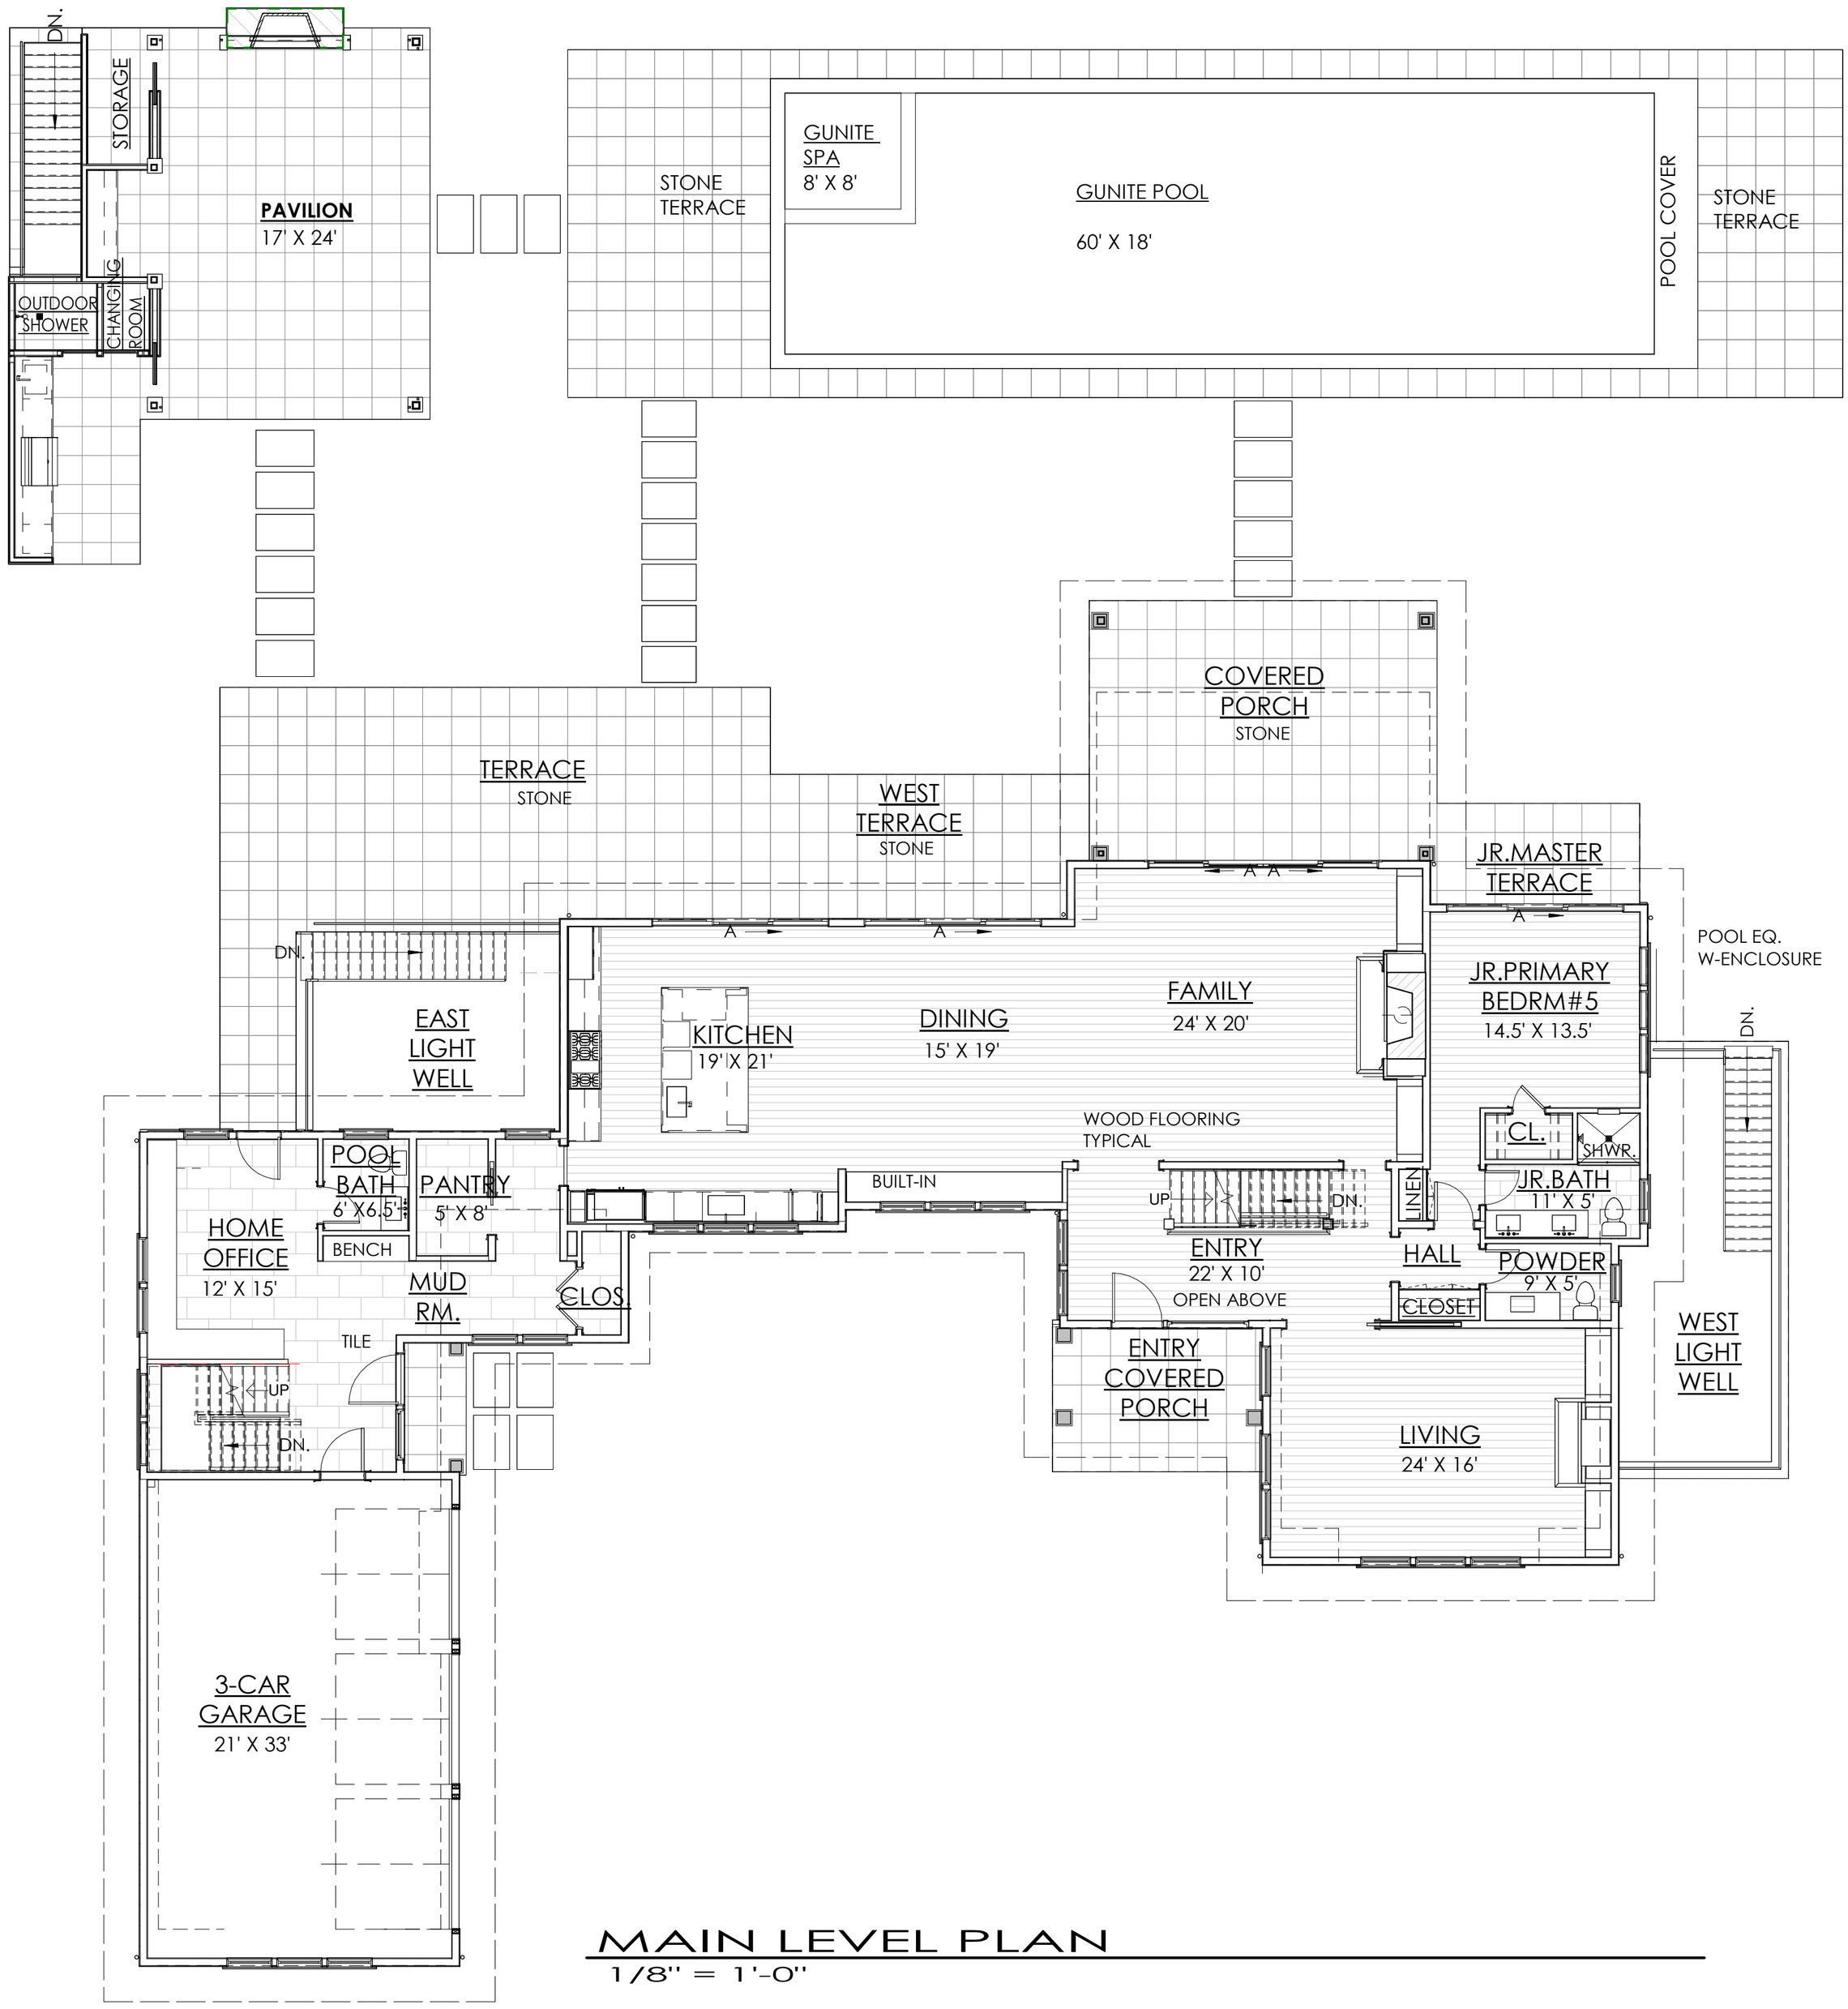

MAIN LEVEL PLAN

1/8" = 1'-0"

THOMAS H HEINE ARCHITECT, PC 08/13/24

140 ACCABONAC LLC