
SURVEY OF:
PROPERTY LOCATED IN THE INC VILLAGE OF EAST HAMPTON
TOWN OF EAST HAMPTON
SUFFOLK COUNTY, NEW YORK
S.C.T.M. # 301-13-2-18
AREA = 13,751.1 SF.
SCALE: 1"=30'

NOTE: THE EXISTENCE OF RIGHT OF WAYS, WETLANDS AND/OR EASEMENTS OF RECORD IF ANY, NOT SHOWN ARE NOT GUARANTEED.

EXISTING LOT COVERAGE
825 SF. = 6%

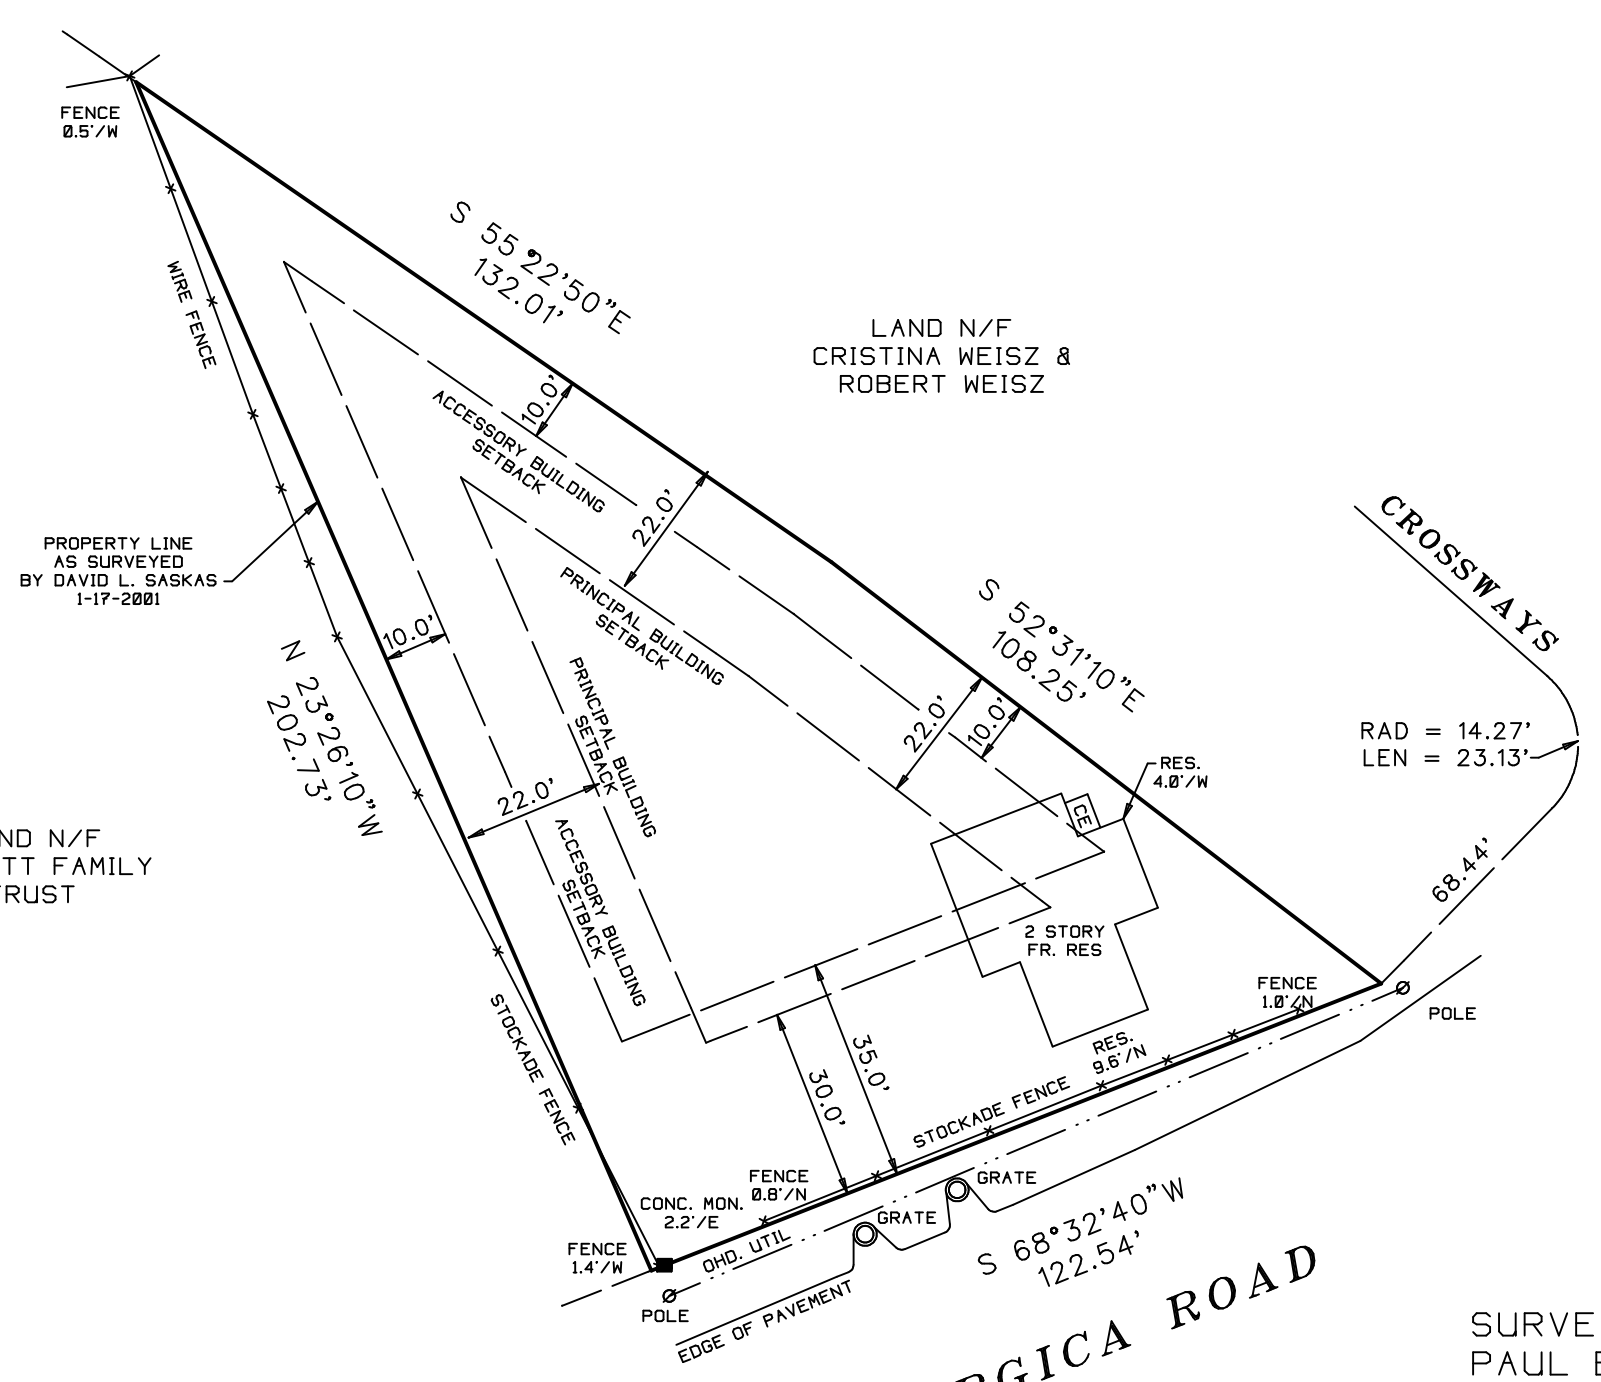

LAND N/F
BENNETT FAMILY
TRUST

STATE OF NEW YORK
PAUL BARYLSKI
050782
LICENSED LAND SURVEYOR

UNAUTHORIZED ALTERATION OR ADDITION TO THIS SURVEY IS A VIOLATION OF SECTION 7209 OF THE NEW YORK STATE EDUCATION LAW. COPIES OF THIS SURVEY MAP NOT BEARING THE LAND SURVEYORS INKED OR EMBOSSED SEAL SHALL NOT BE CONSIDERED TO BE A VALID TRUE COPY. GUARANTEES OR CERTIFICATIONS INDICATED HEREON SHALL RUN ONLY TO THE PERSON FOR WHOM THE SURVEY IS PREPARED, AND ON HIS BEHALF TO THE TITLE COMPANY, GOVERNMENTAL AGENCY AND LENDING INSTITUTION LISTED HEREON, AND TO THE ASSIGNEES OF THE LENDING INSTITUTION. GUARANTEES OR CERTIFICATIONS ARE NOT TRANSFERABLE TO ADDITIONAL INSTITUTIONS OR SUBSEQUENT OWNERS.

CERTIFIED TO:
TRUST UNDER THE WILL OF FREDERICK A MICHEL
CHRISTOPHER MICHEL AS TRUSTEE
6834

SURVEYED BY:
PAUL BARYLSKI LAND SURVEYING
PATCHOGUE NY 11772
PHONE 631-294-6985
FAX 631-627-3186
PAULBARYLSKI@YAHOO.COM
OCTOBER 20, 2026