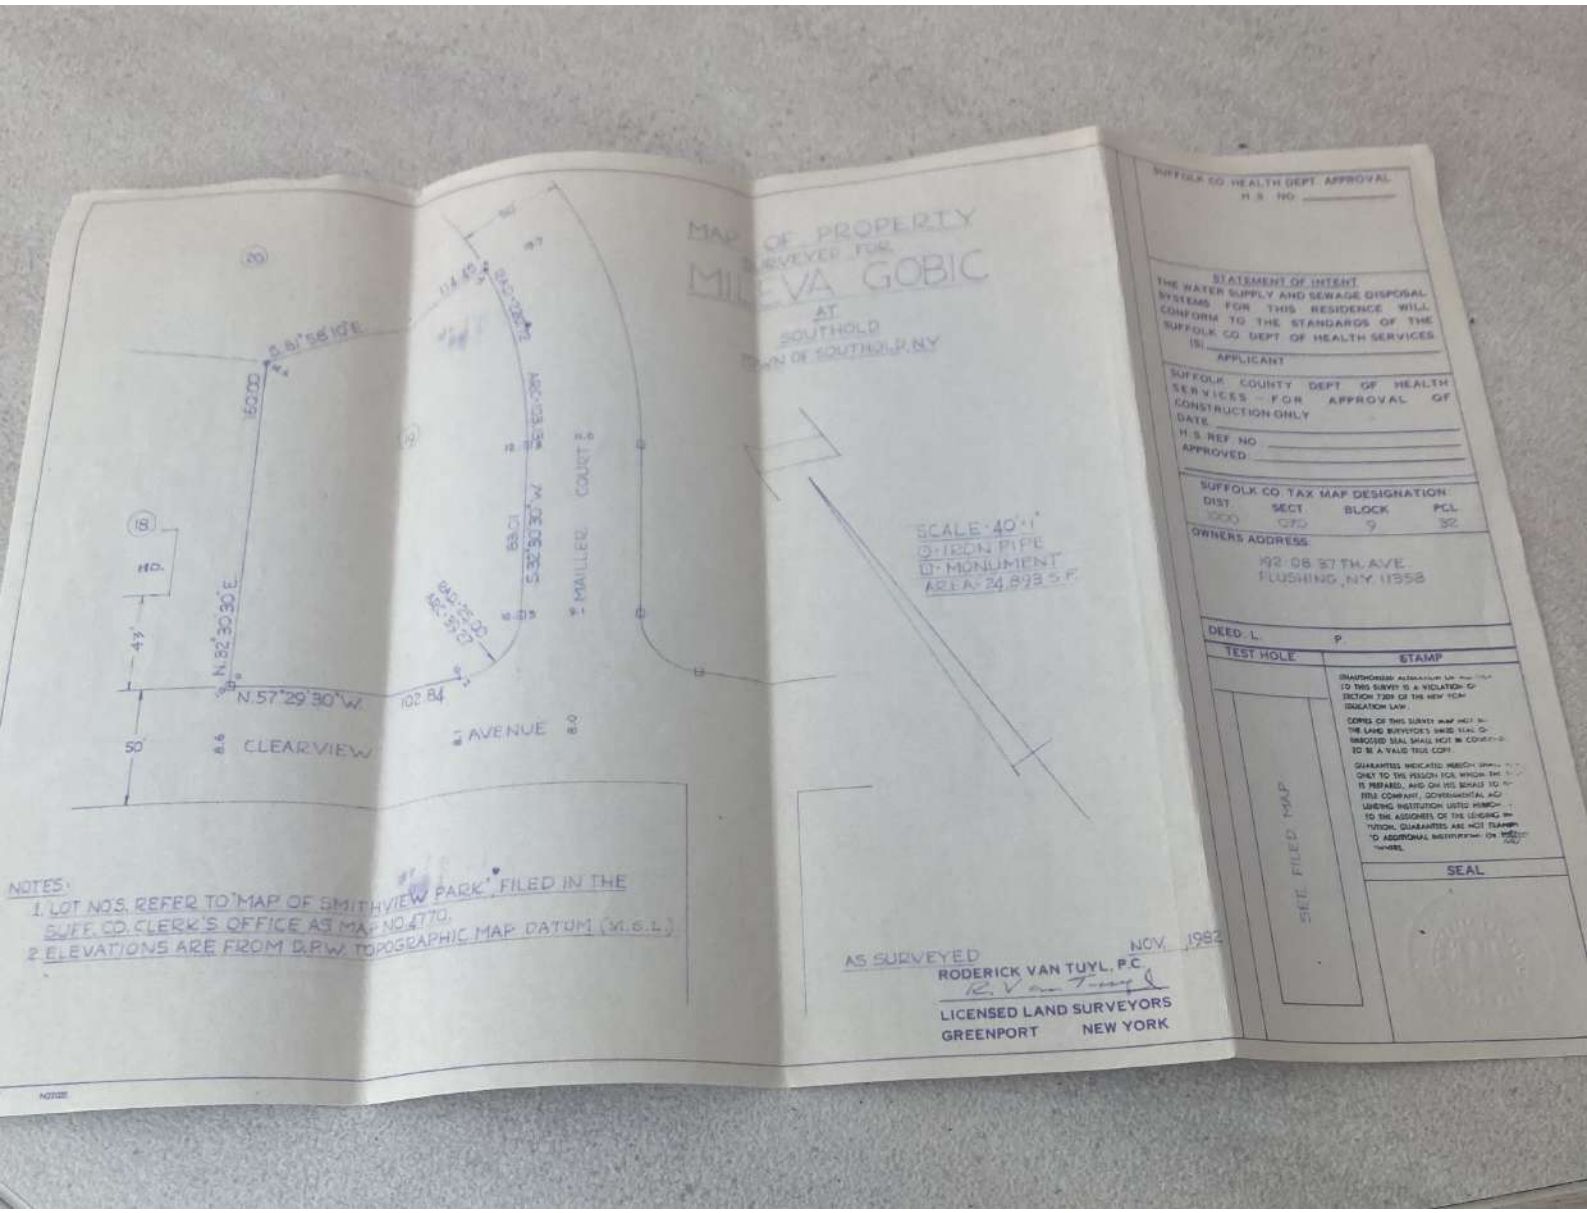

MAP OF PROPERTY
SURVEYED FOR
MILE VA GOBIC
AT
SOUTHOLD
TOWN OF SOUTHOLD, N.Y.
SCALE 40'=1'
O=IRON PIPE
⊡=MONUMENT
AREA 24,893 S.F.
S 81°58 10"E
60.00
N 82°30'30"E
43'
H.P.
N 57°29'30"W 102.84
50'
CLEARVIEW AVENUE
MAILLER COURT
S 32°30'30"W
R=25.00
L=39.27
R=25.00
L=39.27
NOTES:
1. LOT NOS. REFER TO "MAP OF SMITHVIEW PARK" FILED IN THE SUFF. CO. CLERK'S OFFICE AS MAP NO. 4770.
2. ELEVATIONS ARE FROM D.P.W. TOPOGRAPHIC MAP DATUM (M.S.L.)
AS SURVEYED NOV. 1982
RODERICK VAN TUYL, P.C.
R. Van Tuyl
LICENSED LAND SURVEYORS
GREENPORT NEW YORK
SUFFOLK CO. HEALTH DEPT. APPROVAL
H. S. NO.
STATEMENT OF INTENT
THE WATER SUPPLY AND SEWAGE DISPOSAL SYSTEMS FOR THIS RESIDENCE WILL CONFORM TO THE STANDARDS OF THE SUFFOLK CO. DEPT. OF HEALTH SERVICES
(S)
APPLICANT
SUFFOLK COUNTY DEPT. OF HEALTH SERVICES - FOR APPROVAL OF CONSTRUCTION ONLY
DATE
H. S. REF. NO.
APPROVED
SUFFOLK CO. TAX MAP DESIGNATION
DIST. 1000 SECT. 070 BLOCK 9 PCL. 32
OWNERS ADDRESS
192-08 37TH. AVE.
FLUSHING, N.Y. 11358
DEED L. P.
TEST HOLE
STAMP
SEE FILED MAP
SEAL